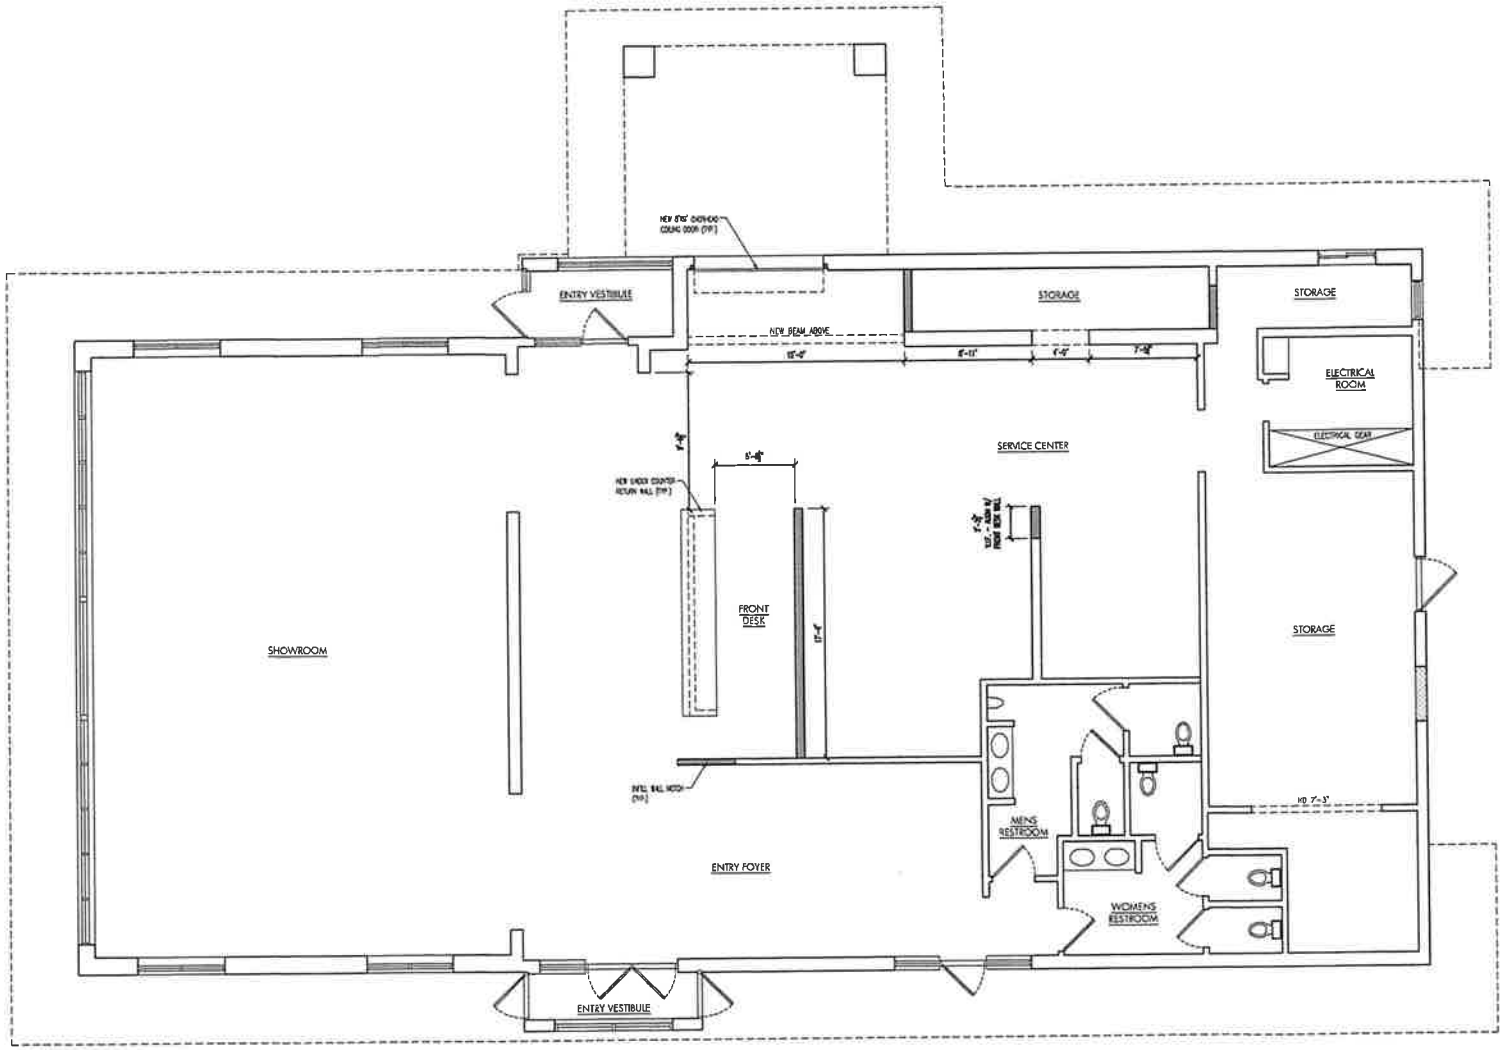

A-1 FIRST FLOOR PLAN
SCALE 1/4" = 1'

STONEWATER ARCHITECTURE LLC
P.O. Box 208
Colonia, New Jersey 07067
908-380-2496
Michael@StonewaterArchitecture.com
NJ Lic. No. 21AI017266
NY Lic. No. 032102

Proposed Alteration to:
LBI Hotsprings
340 Route 72 East
Manahawkin, NJ 08050
Project # 4268

Date:	Description:	No.

Issued Documents

Date:	Description:
11-16-22	Permit Set

First Floor Plan

A-101

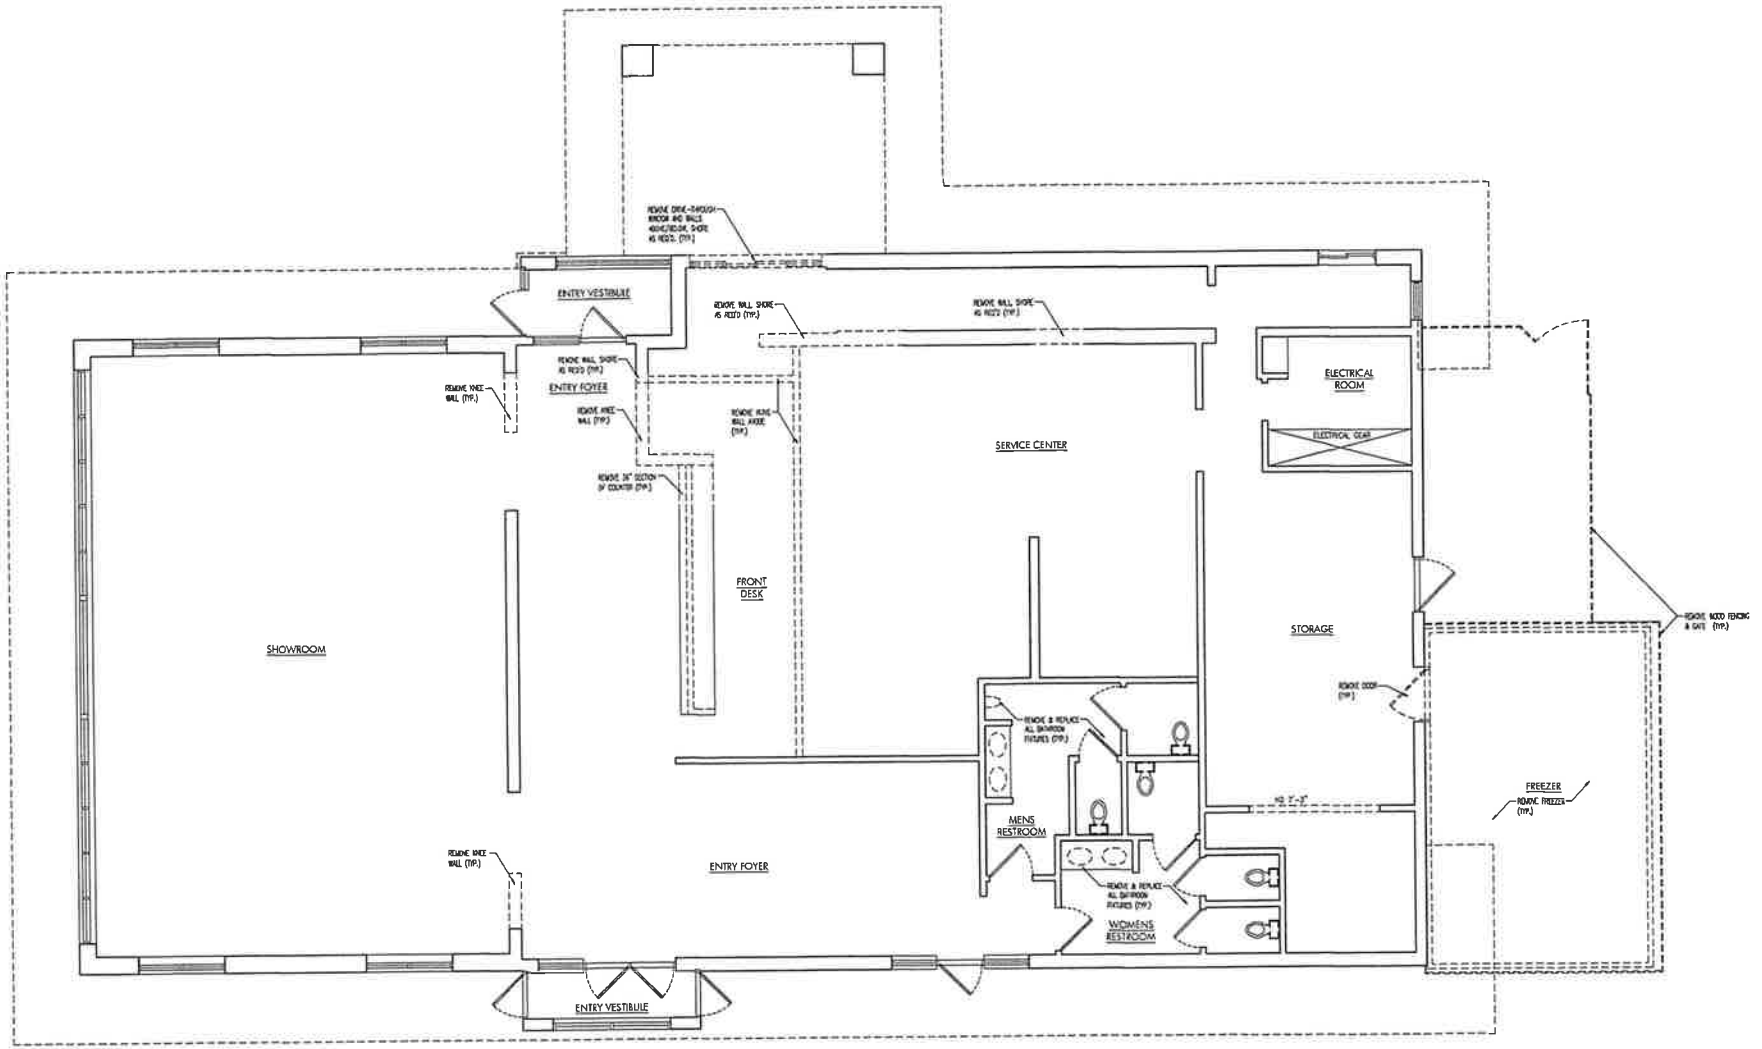

A-1 FIRST FLOOR DEMOLITION PLAN
SCALE: 1/4" = 1'

STONEWATER ARCHITECTURE LLC
P.O. Box 208
Colonia, New Jersey 07067
908.380-2496
Michael@StonewaterArchitecture.com
NJ Lic. No. 21AI017266
NY Lic. No. 032102

Project:
Proposed Alteration to:
LBI Hotsprings
340 Route 72 East
Manahawkin, NJ 08050
Project # 4268

Revisions	
Date:	Description:

Issued Documents	
Date:	Description:
11-16-22	Permit Set

First Floor Demolition Plan

D-101